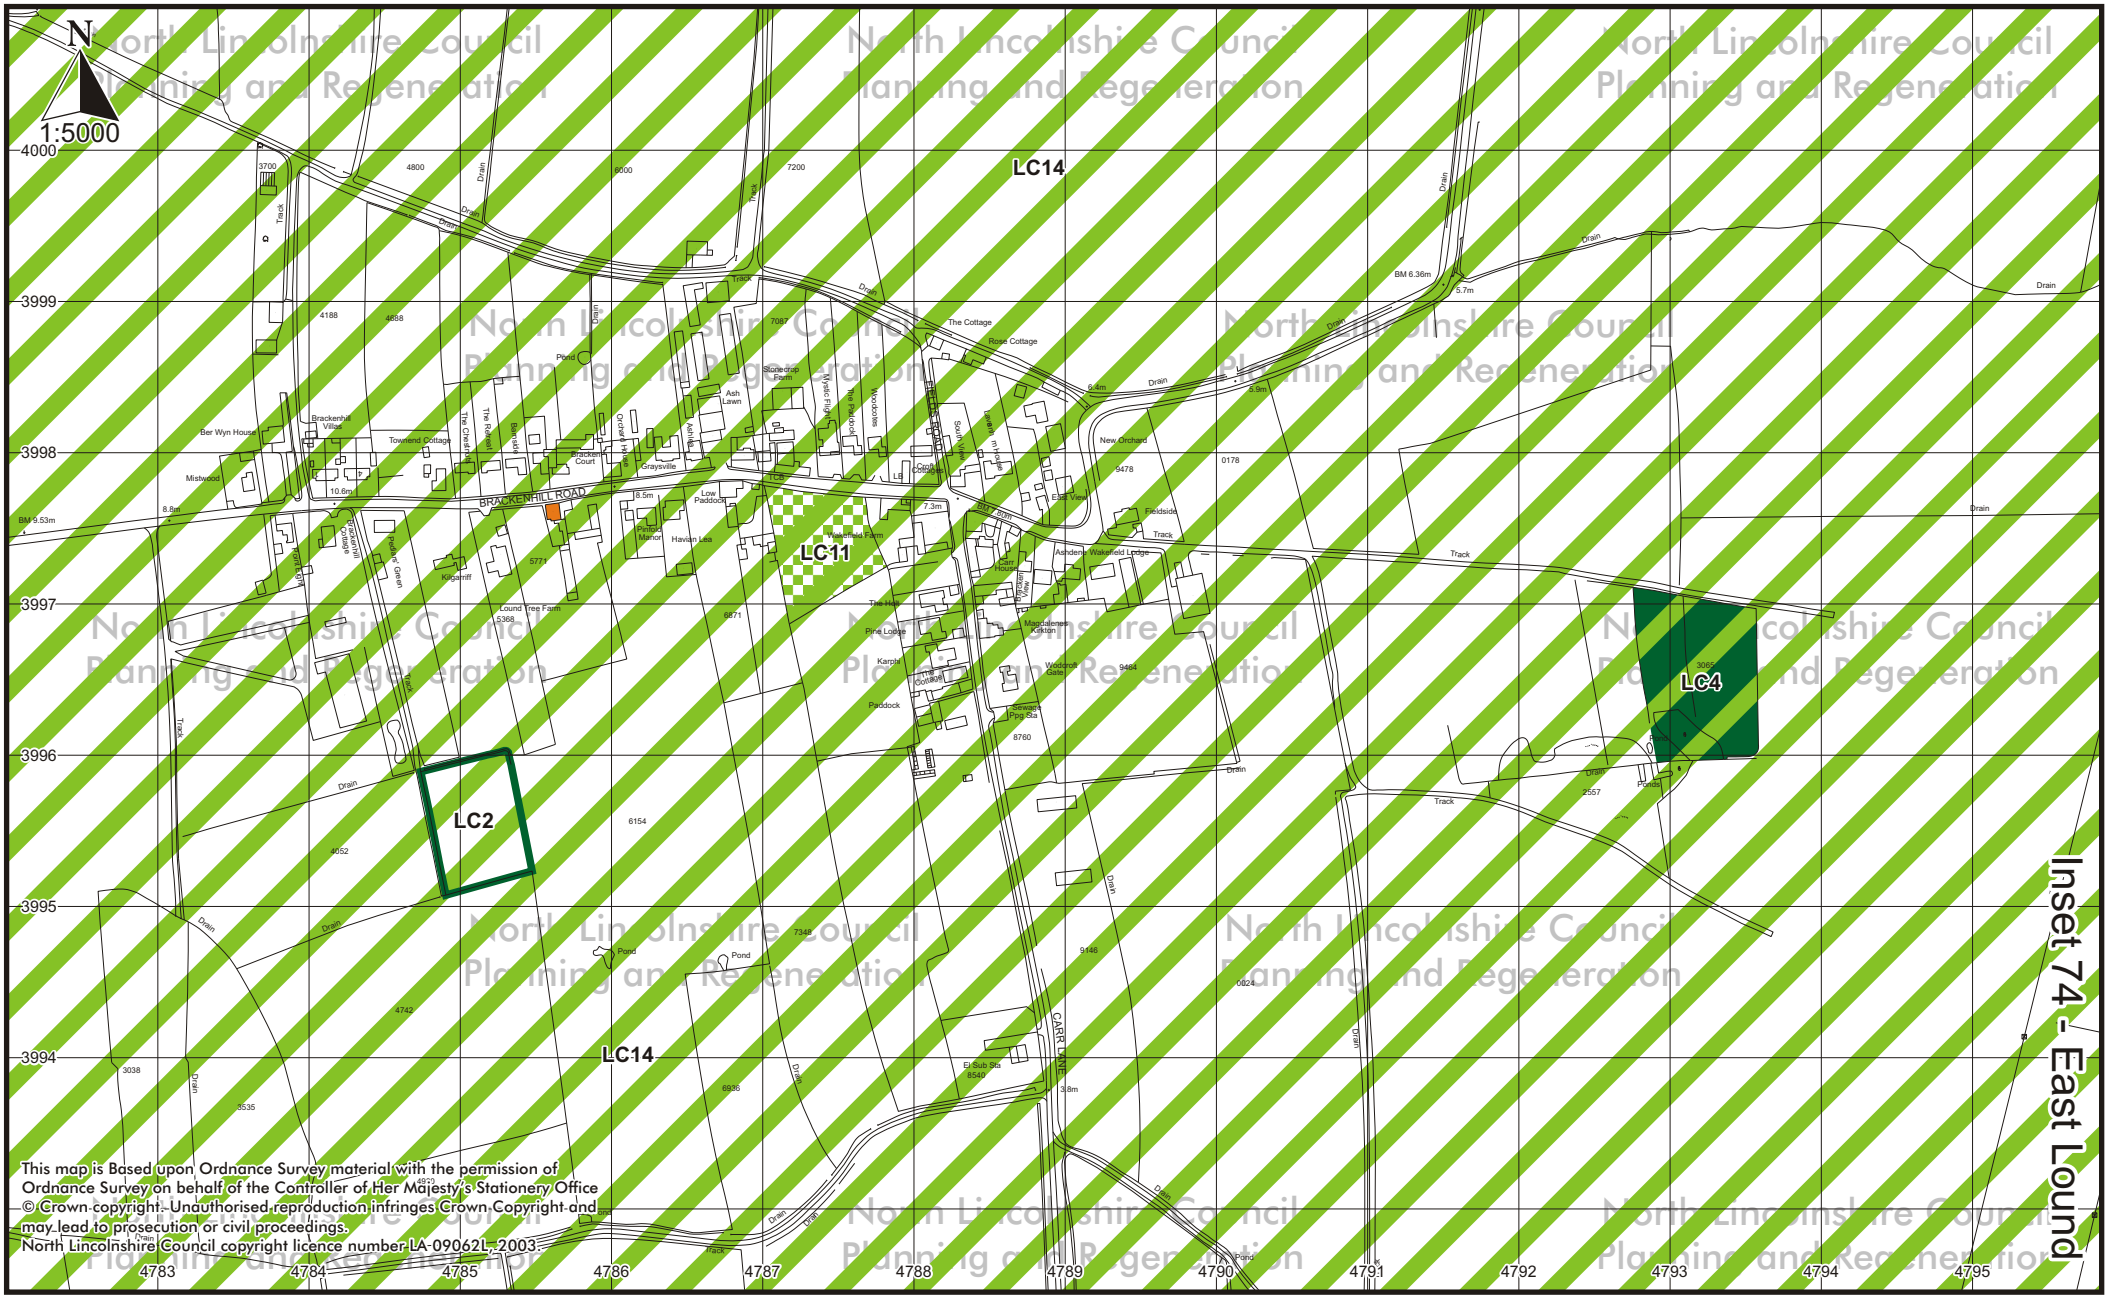
N
1:5000
LC14
LC11
LC2
LC4
LC14
BRACKENHILL ROAD
CARR DYKE
Inset 74 - East Lound
This map is Based upon Ordnance Survey material with the permission of Ordnance Survey on behalf of the Controller of Her Majesty's Stationery Office © Crown copyright. Unauthorised reproduction infringes Crown Copyright and may lead to prosecution or civil proceedings. North Lincolnshire Council copyright licence number LA-09062L-2003.